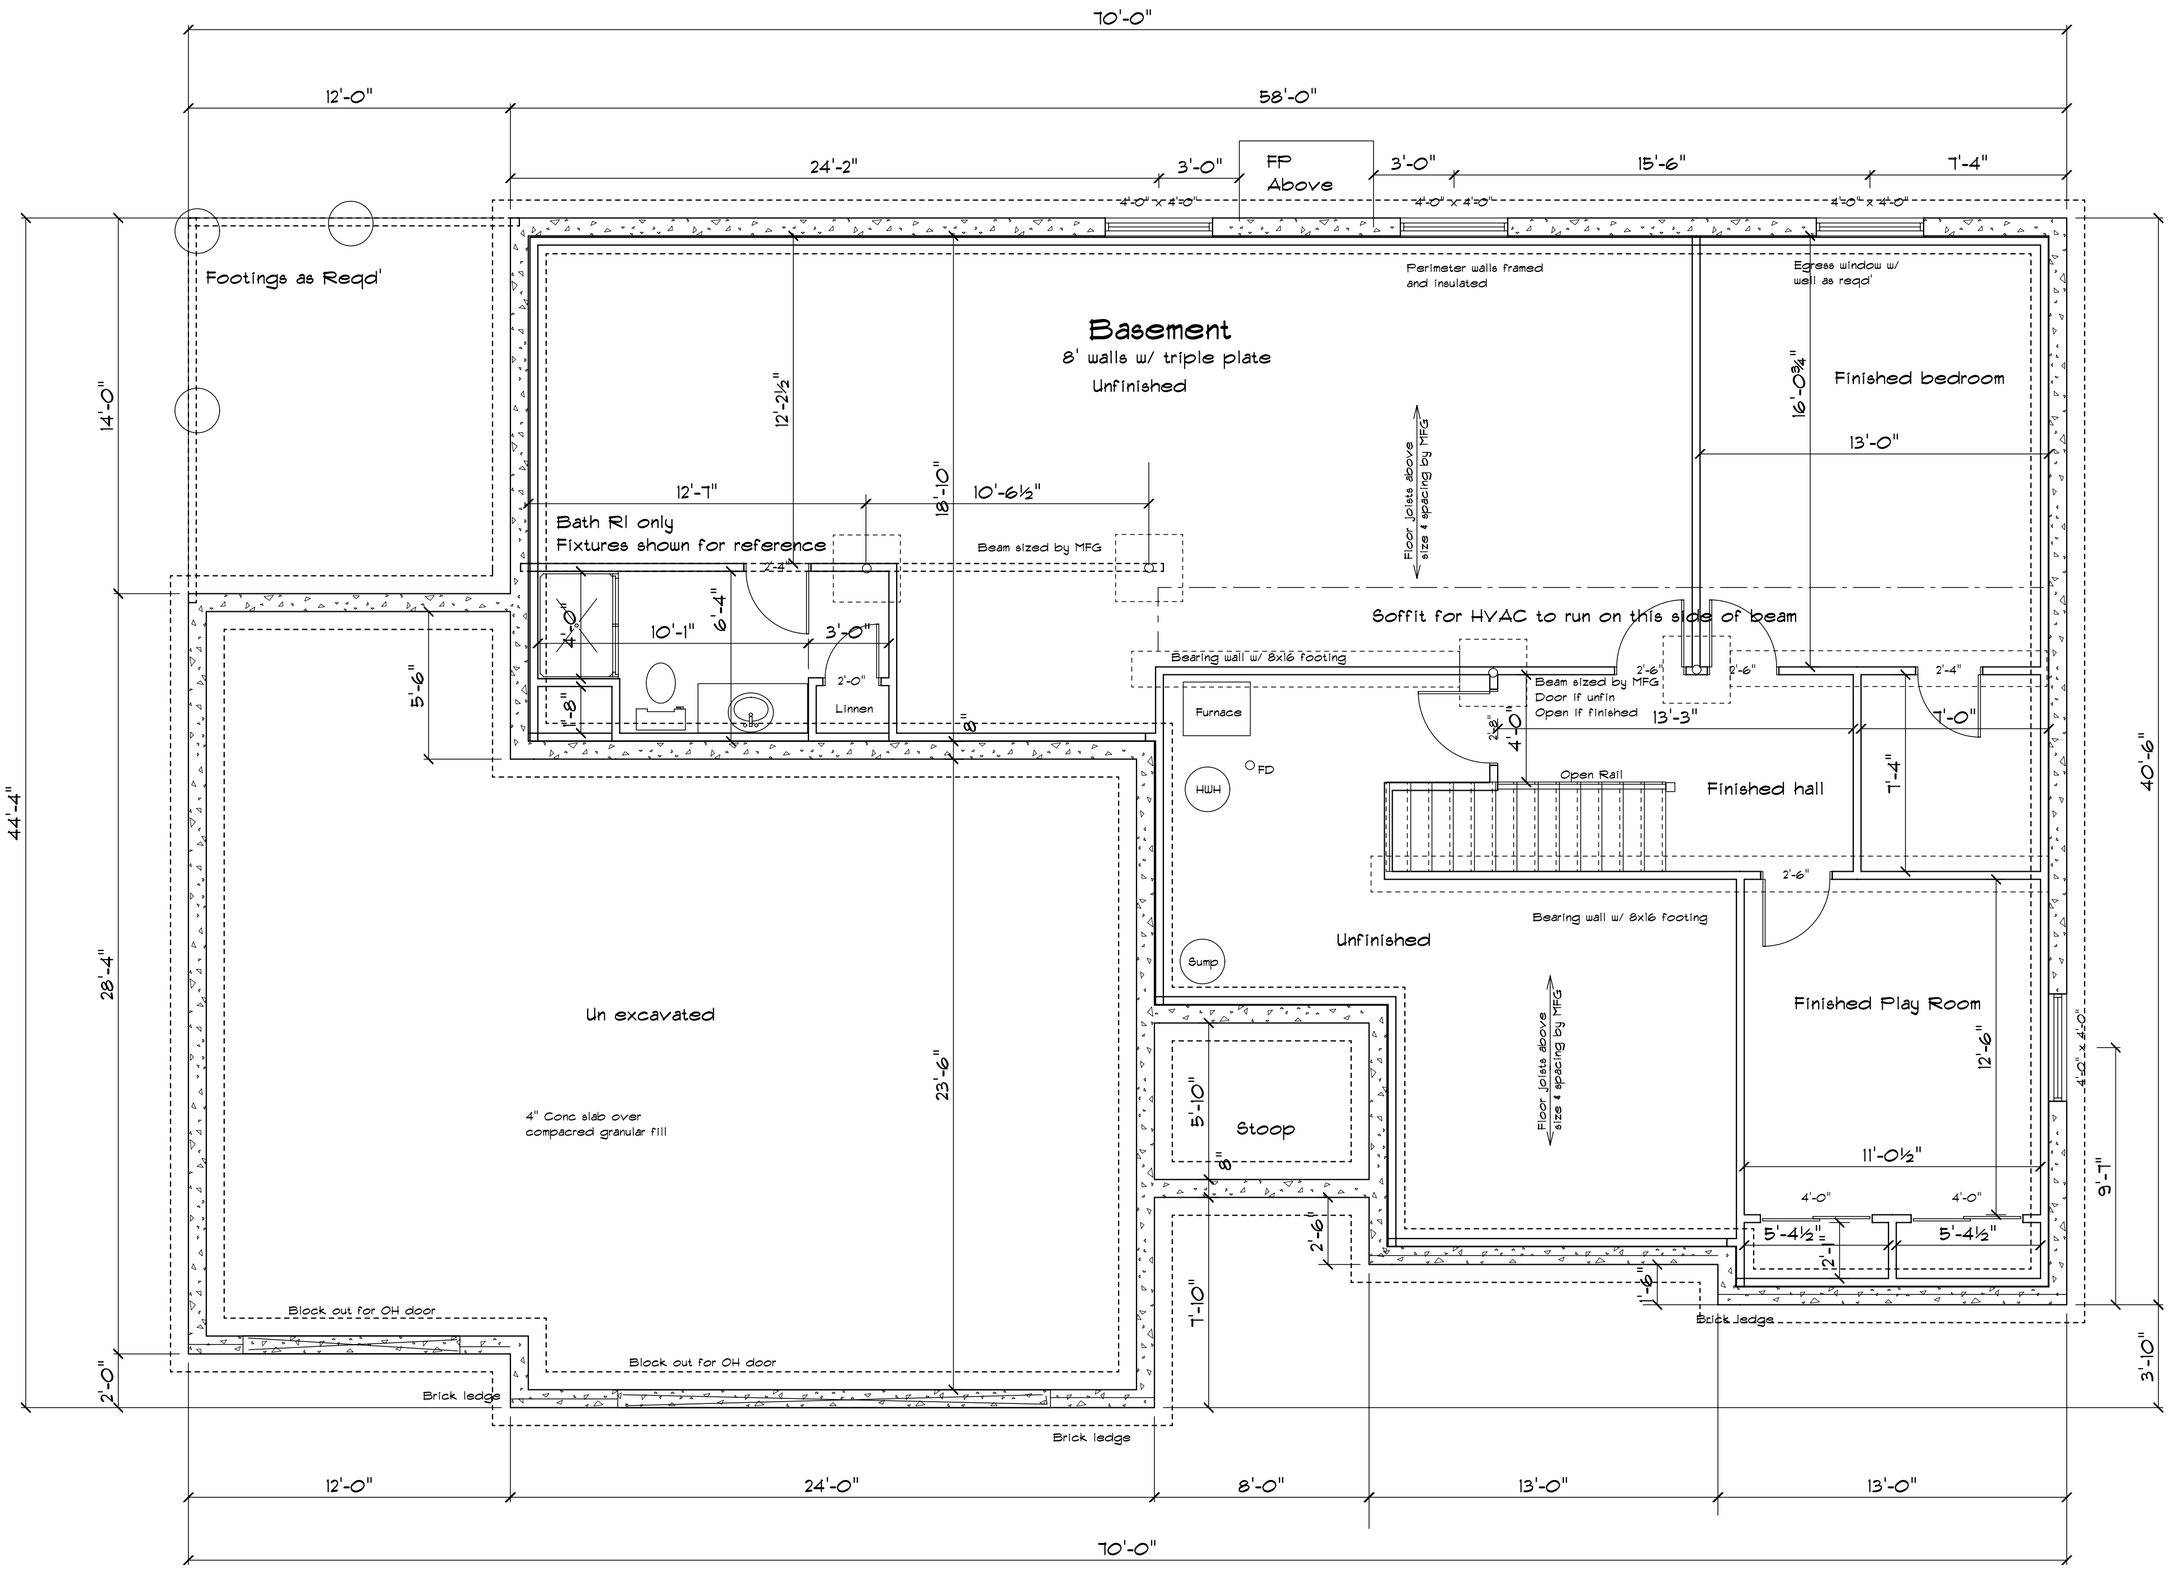

Foundation Plan

534 SF Finished Hall, Bedroom & playroom

Scale 1/4" = 1'0"

Final Set

Drawn By: BJO

Date: 2/20/07

Address: 225 Oak Park Dr.
Robins, Ia

Gourley Residence

PAGE: 2
Foundation