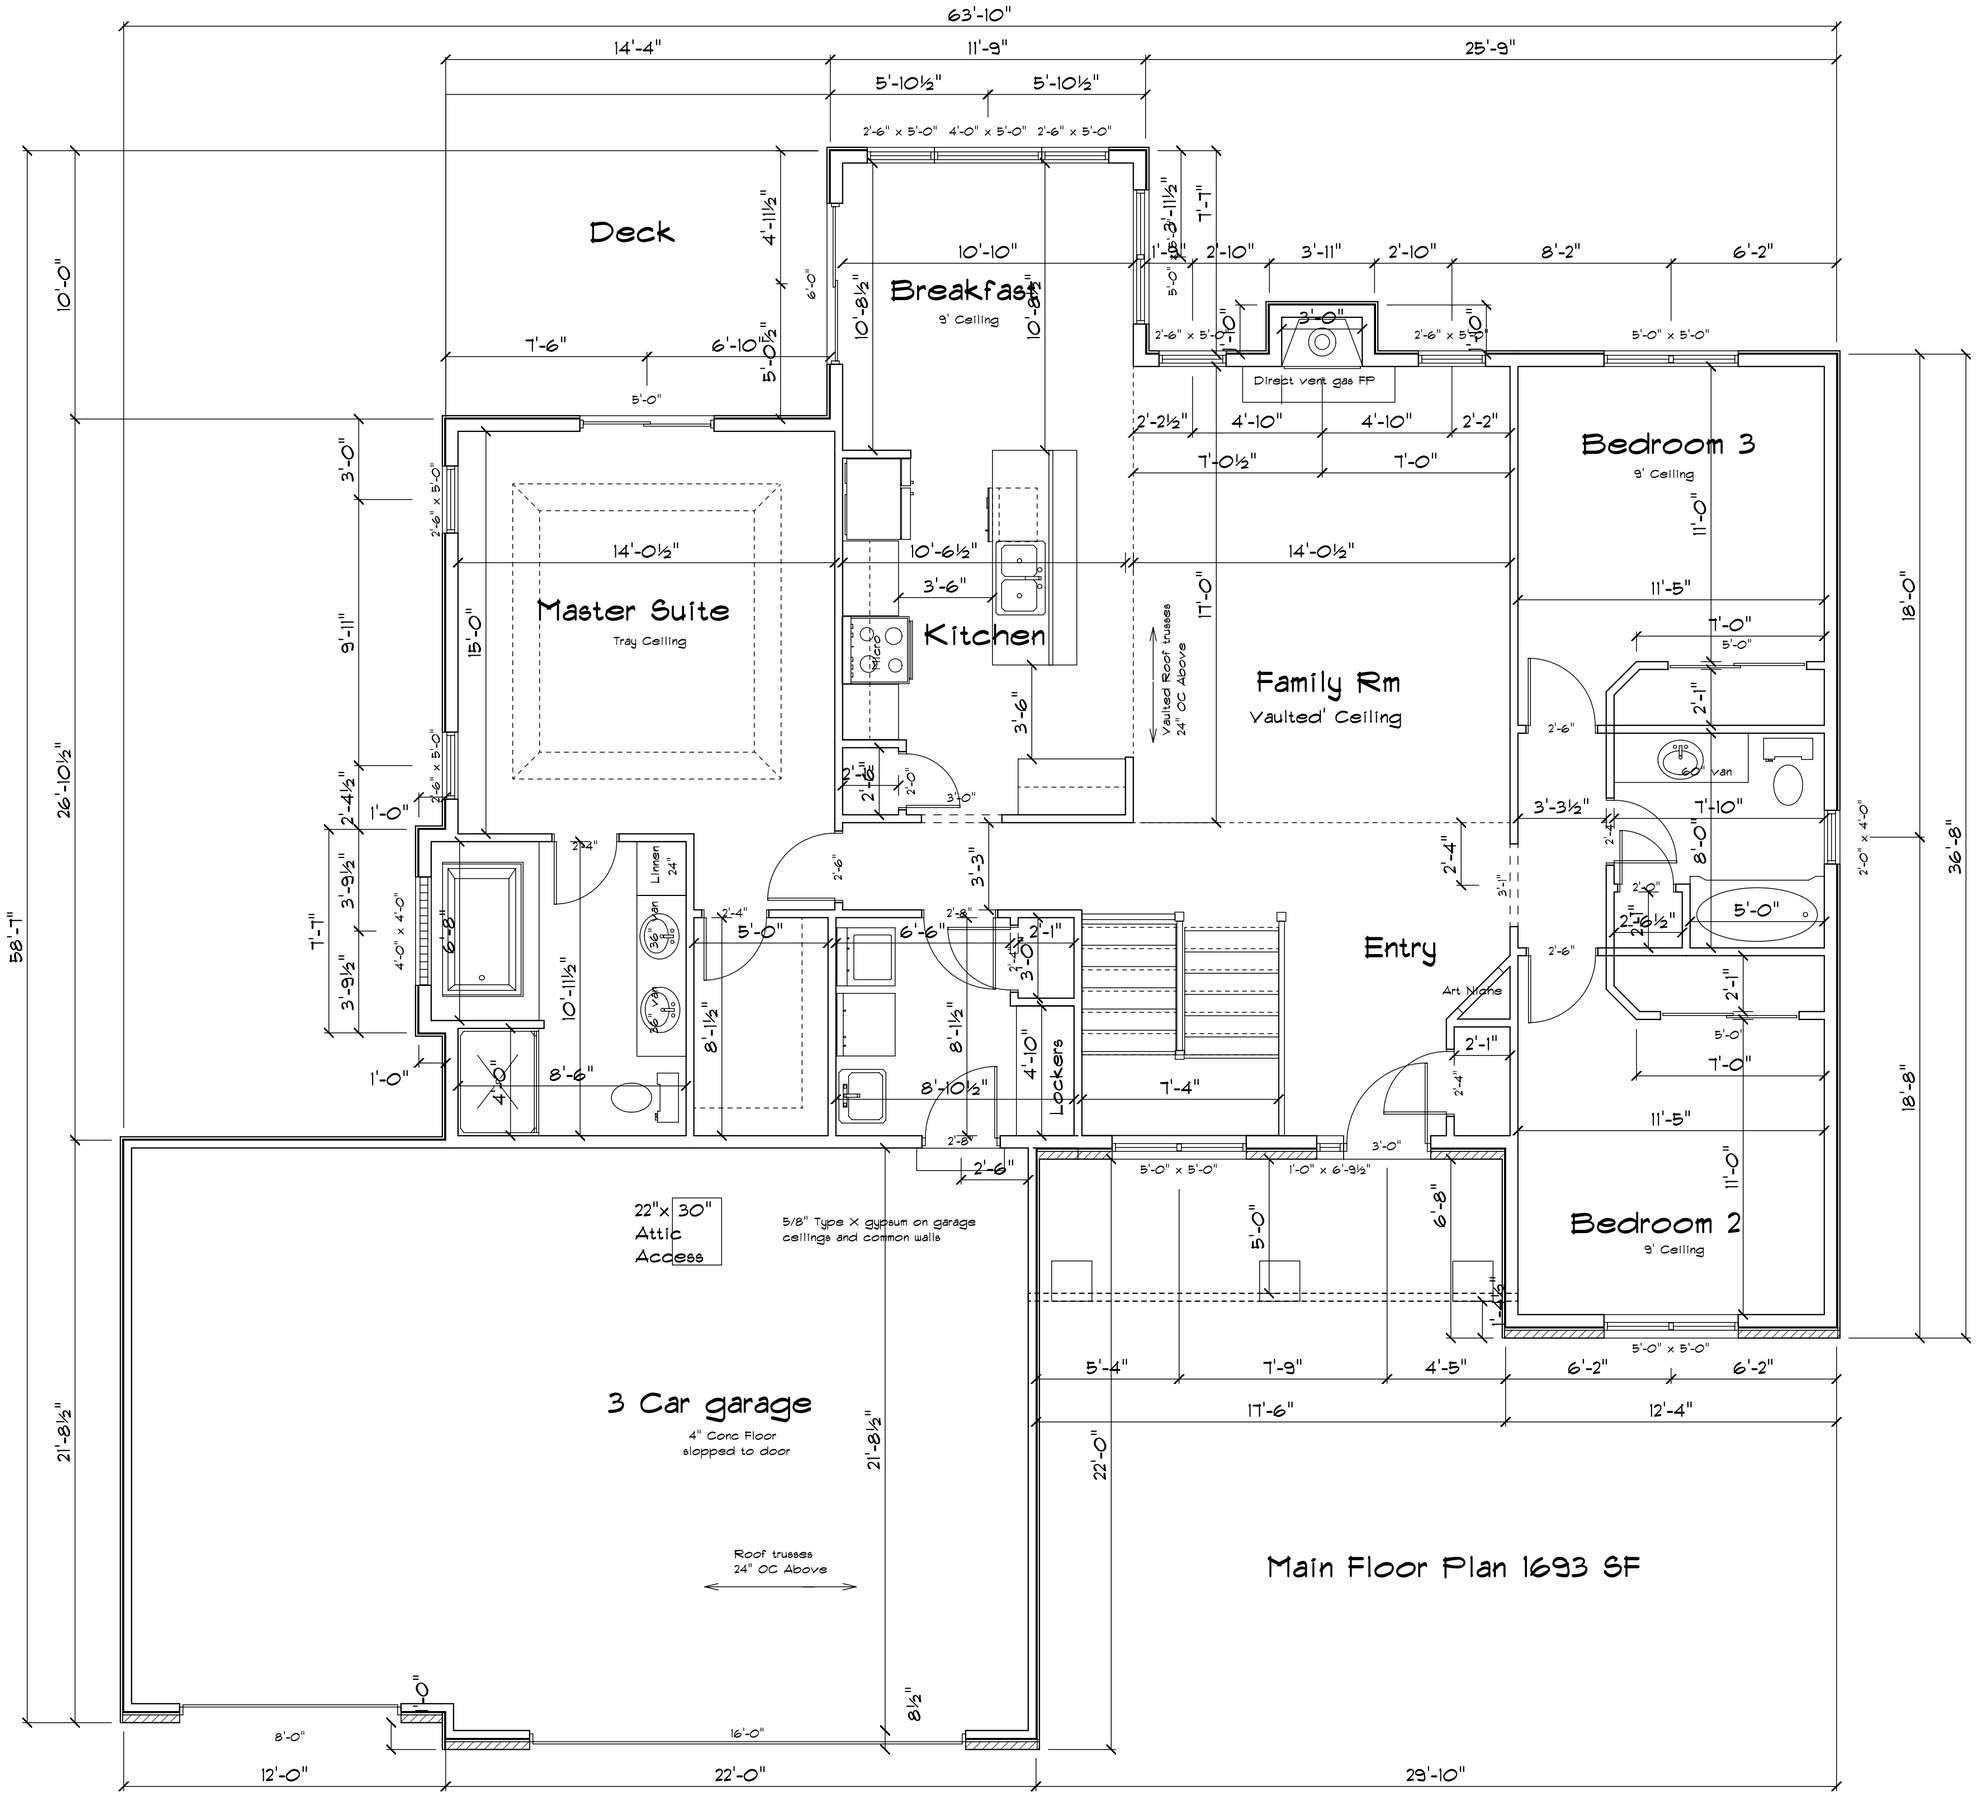

BID SET

Drawn By: BJO

Date: 2/5/08

Address:

Stonegate Custom Homes

Prairie Plan

PAGE: 3

Main Floor Plan