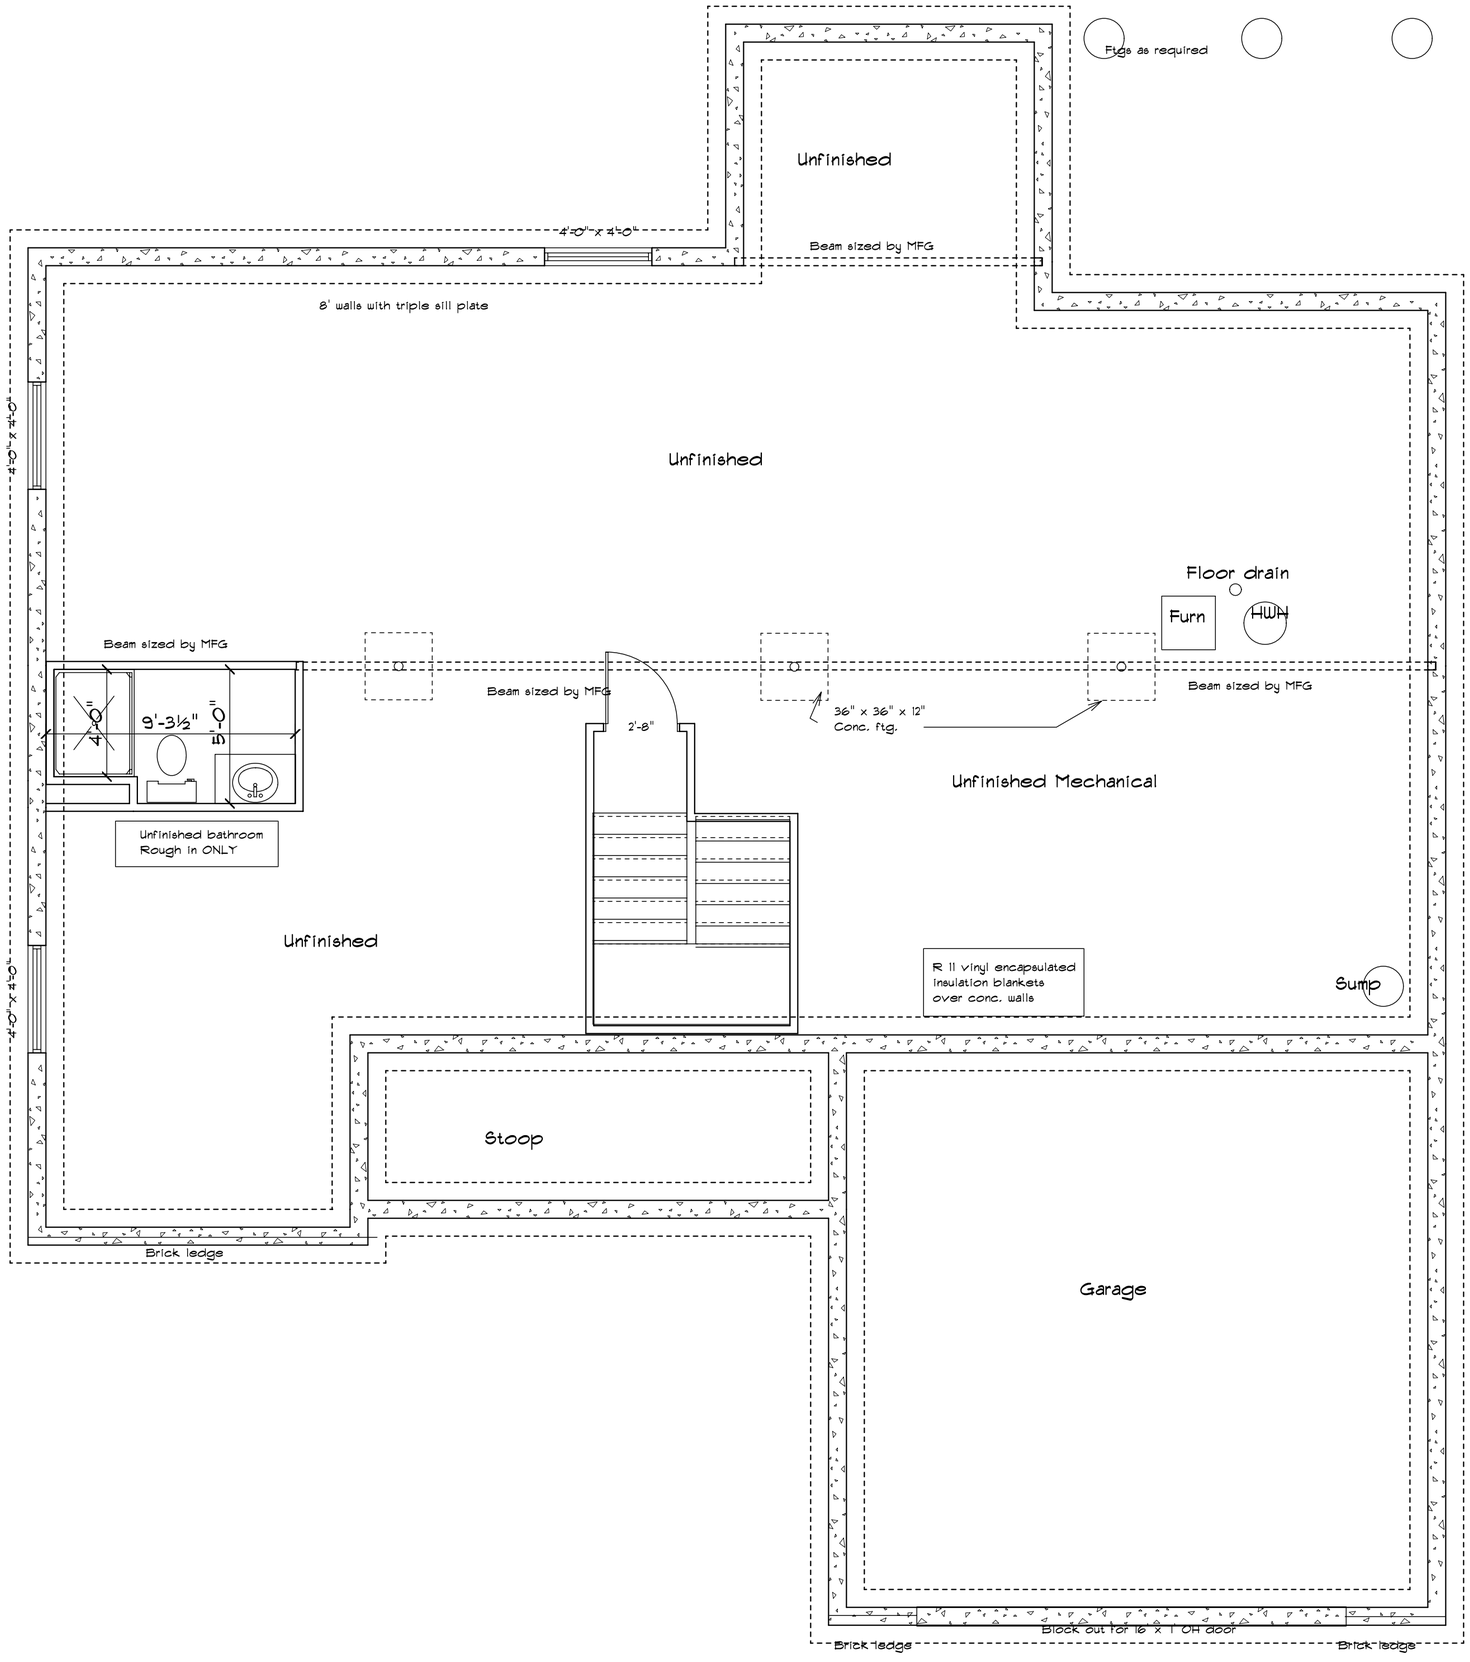

Drawn By: BJO

Date: 6/5/06

Address:

Stonegate Custom Homes

Sandstone Plan

PAGE: 2

Foundation Plan