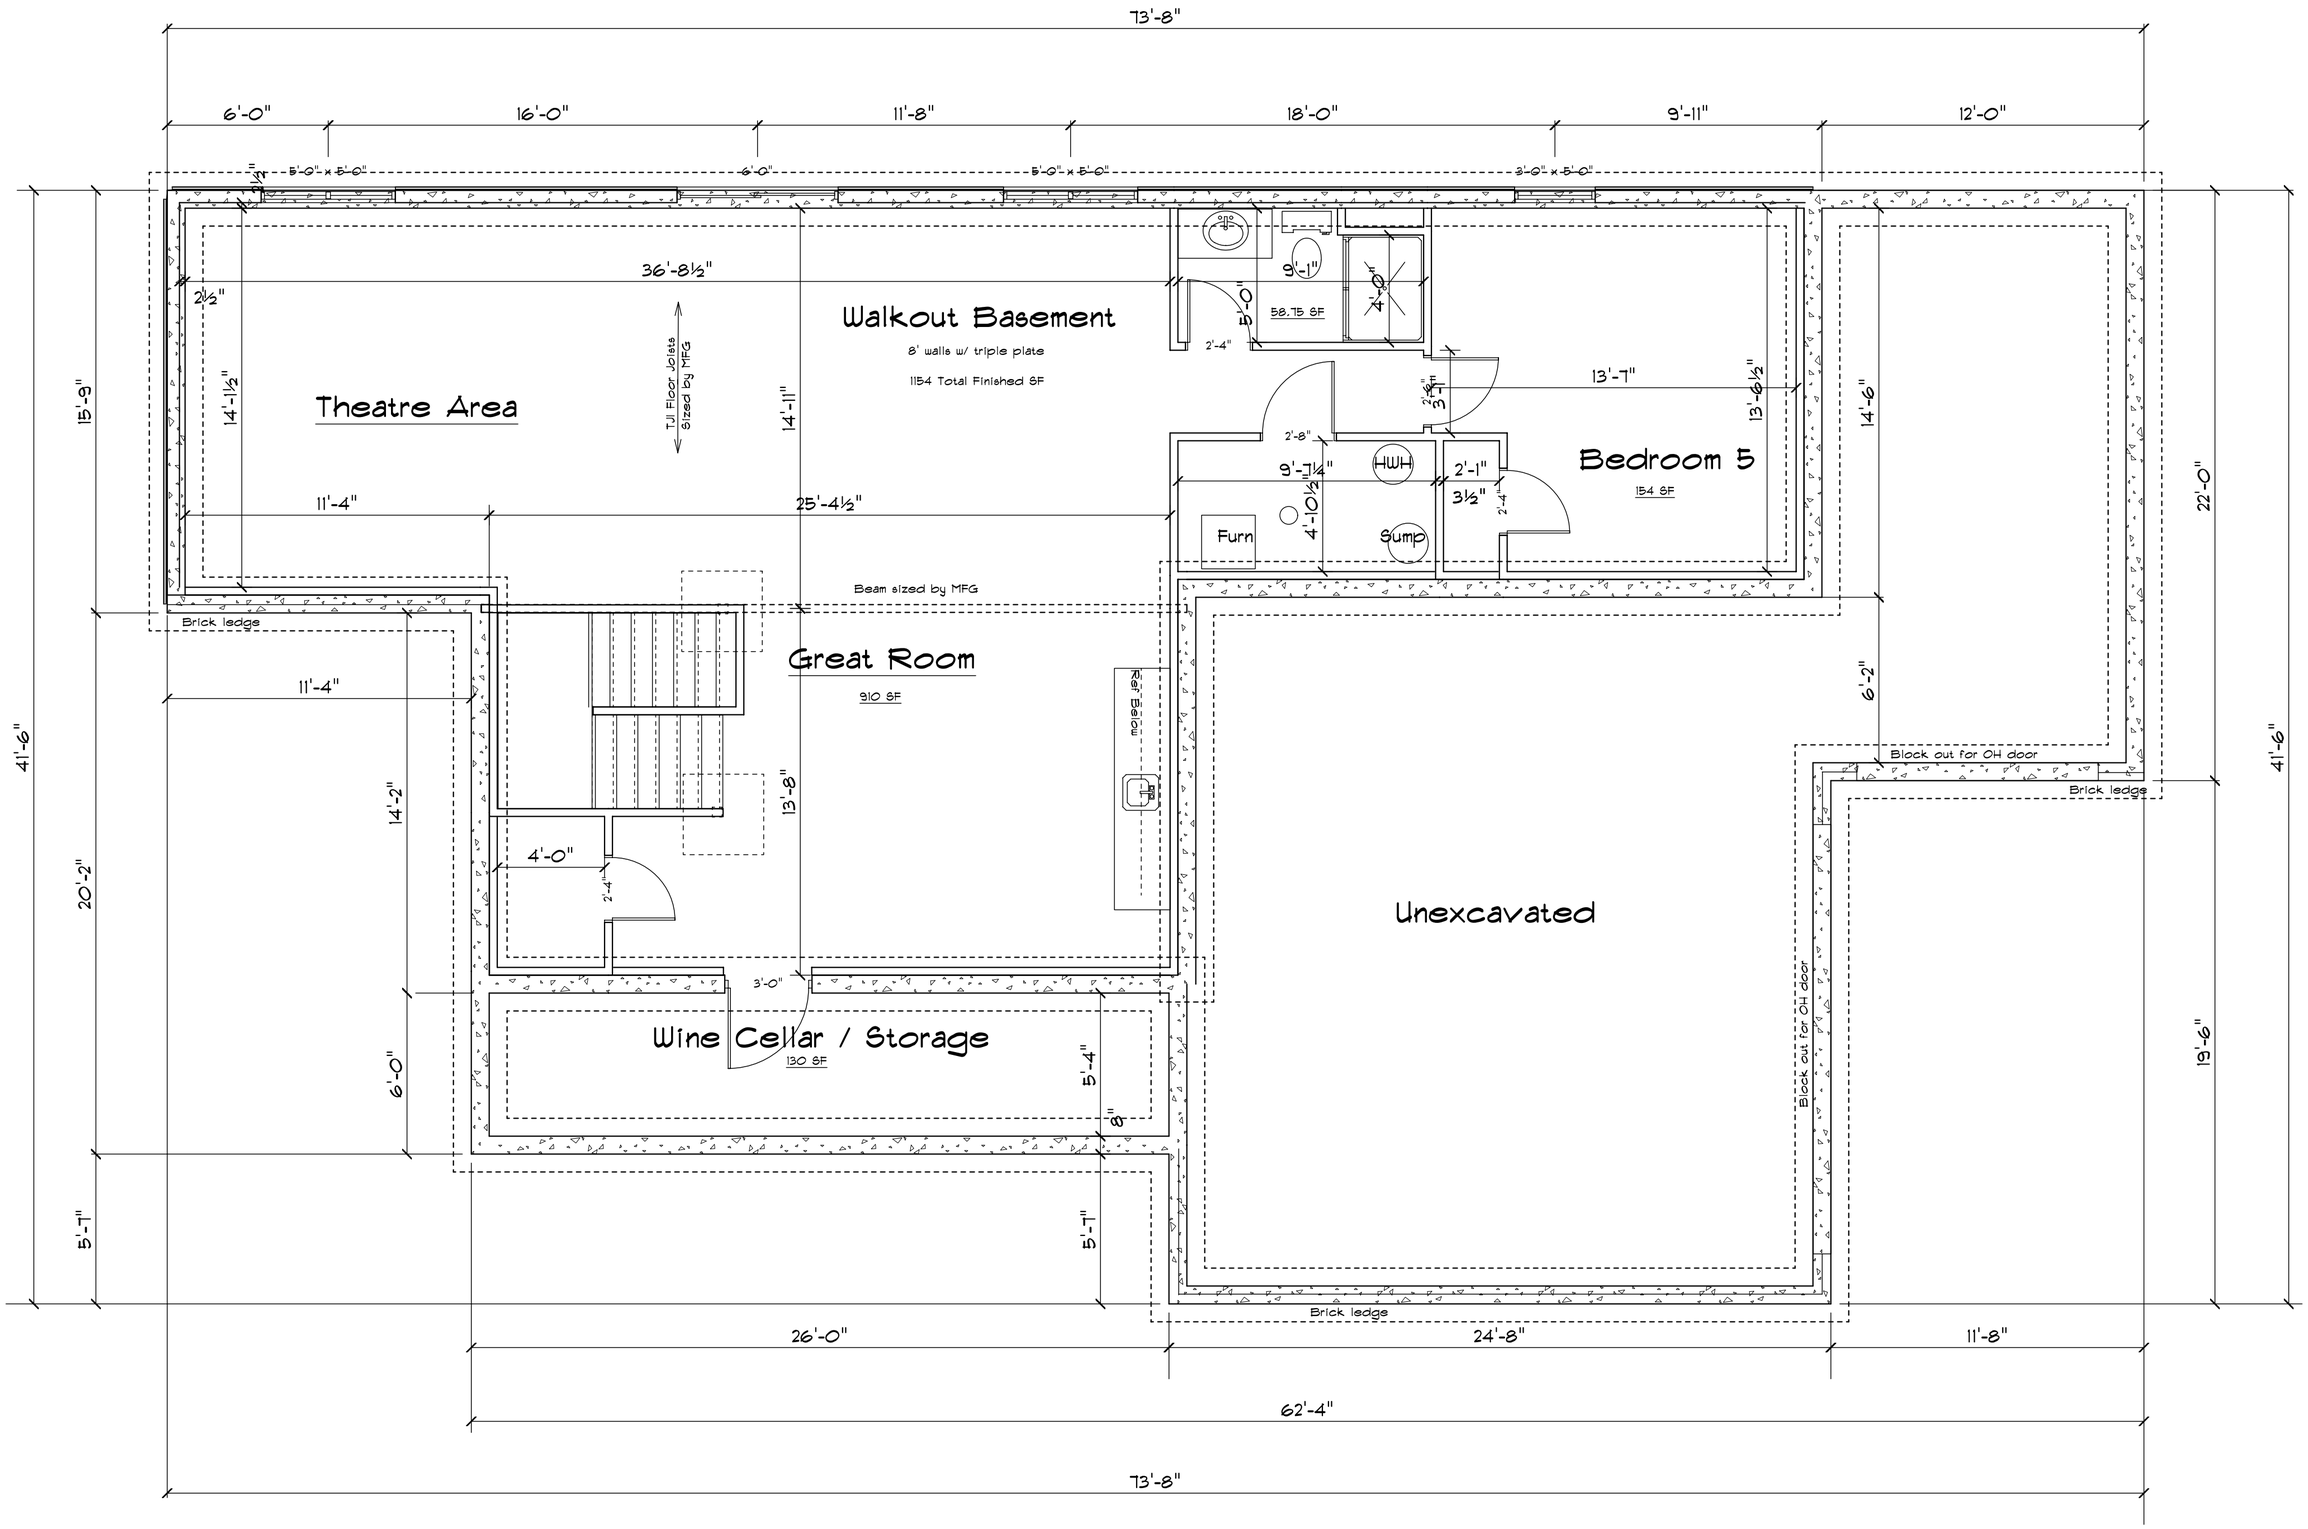

1142 Finished SF

Drawn By: BJO

Date: 2/26/08

Address: 2419 Muddy Creek Ln
Coralville, IA

Stonegate Custom Homes
Breckenridge Plan

PAGE: 2
Foundation