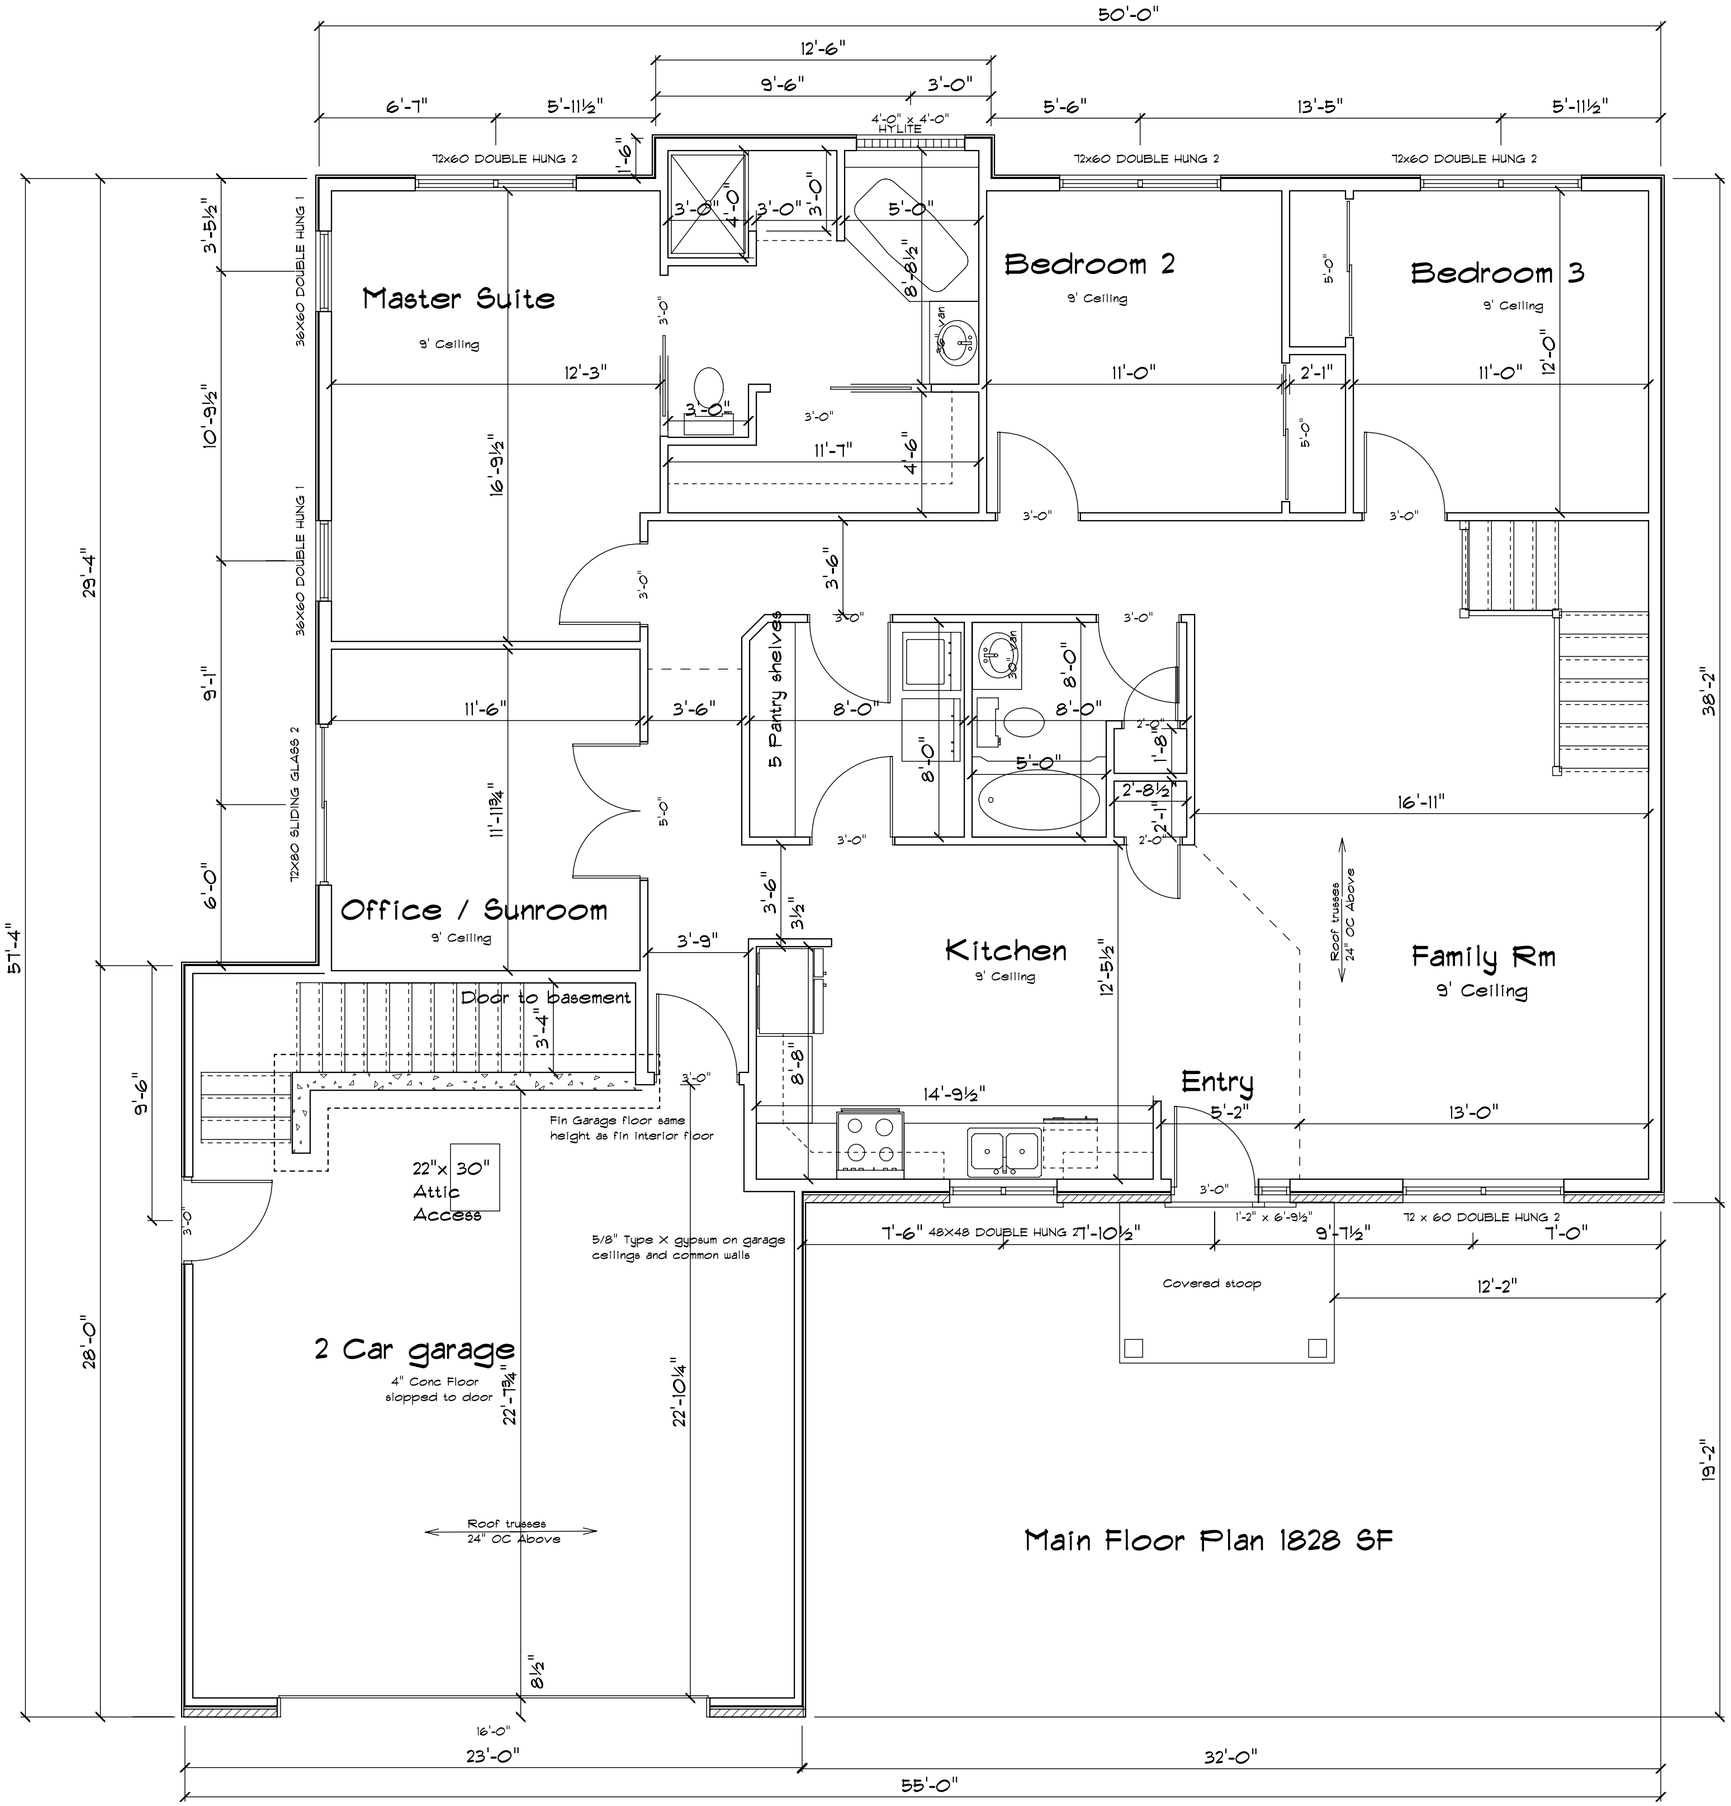

Drawn By: BJO

Date: 7/5/07

Address: 800 Juniper Ave
Robins, IA

Blanchard Residence

PAGE: 3
Main Floor Plan