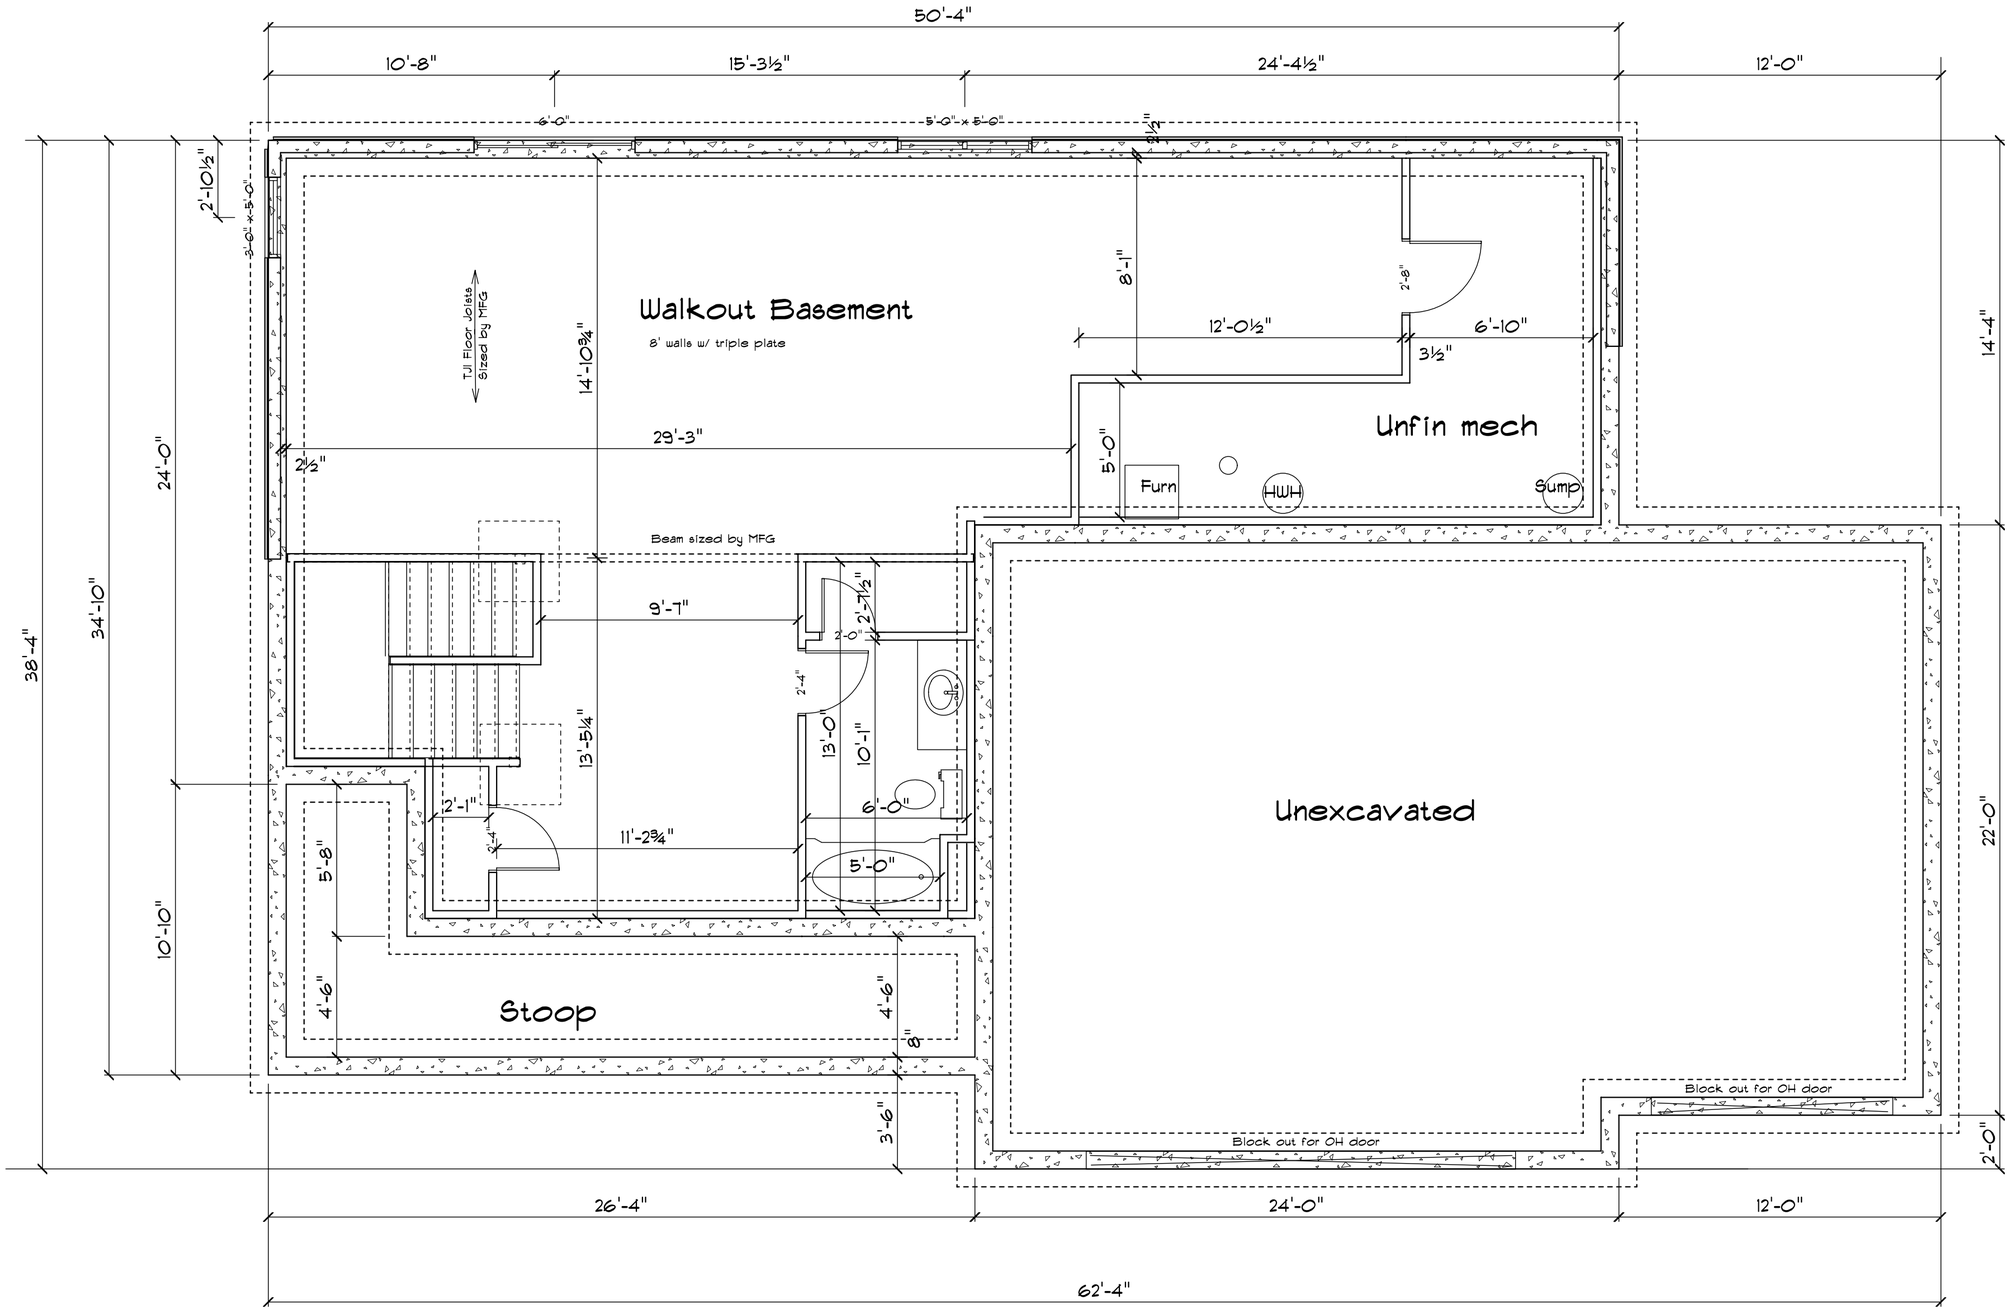

Bid Set

Drawn By: BJO

Date: 2/28/07

Address: 457 Barrington Pkwy
Marion, IA

Stonegate Custom Homes
Fairview Plan

PAGE: 2
Foundation